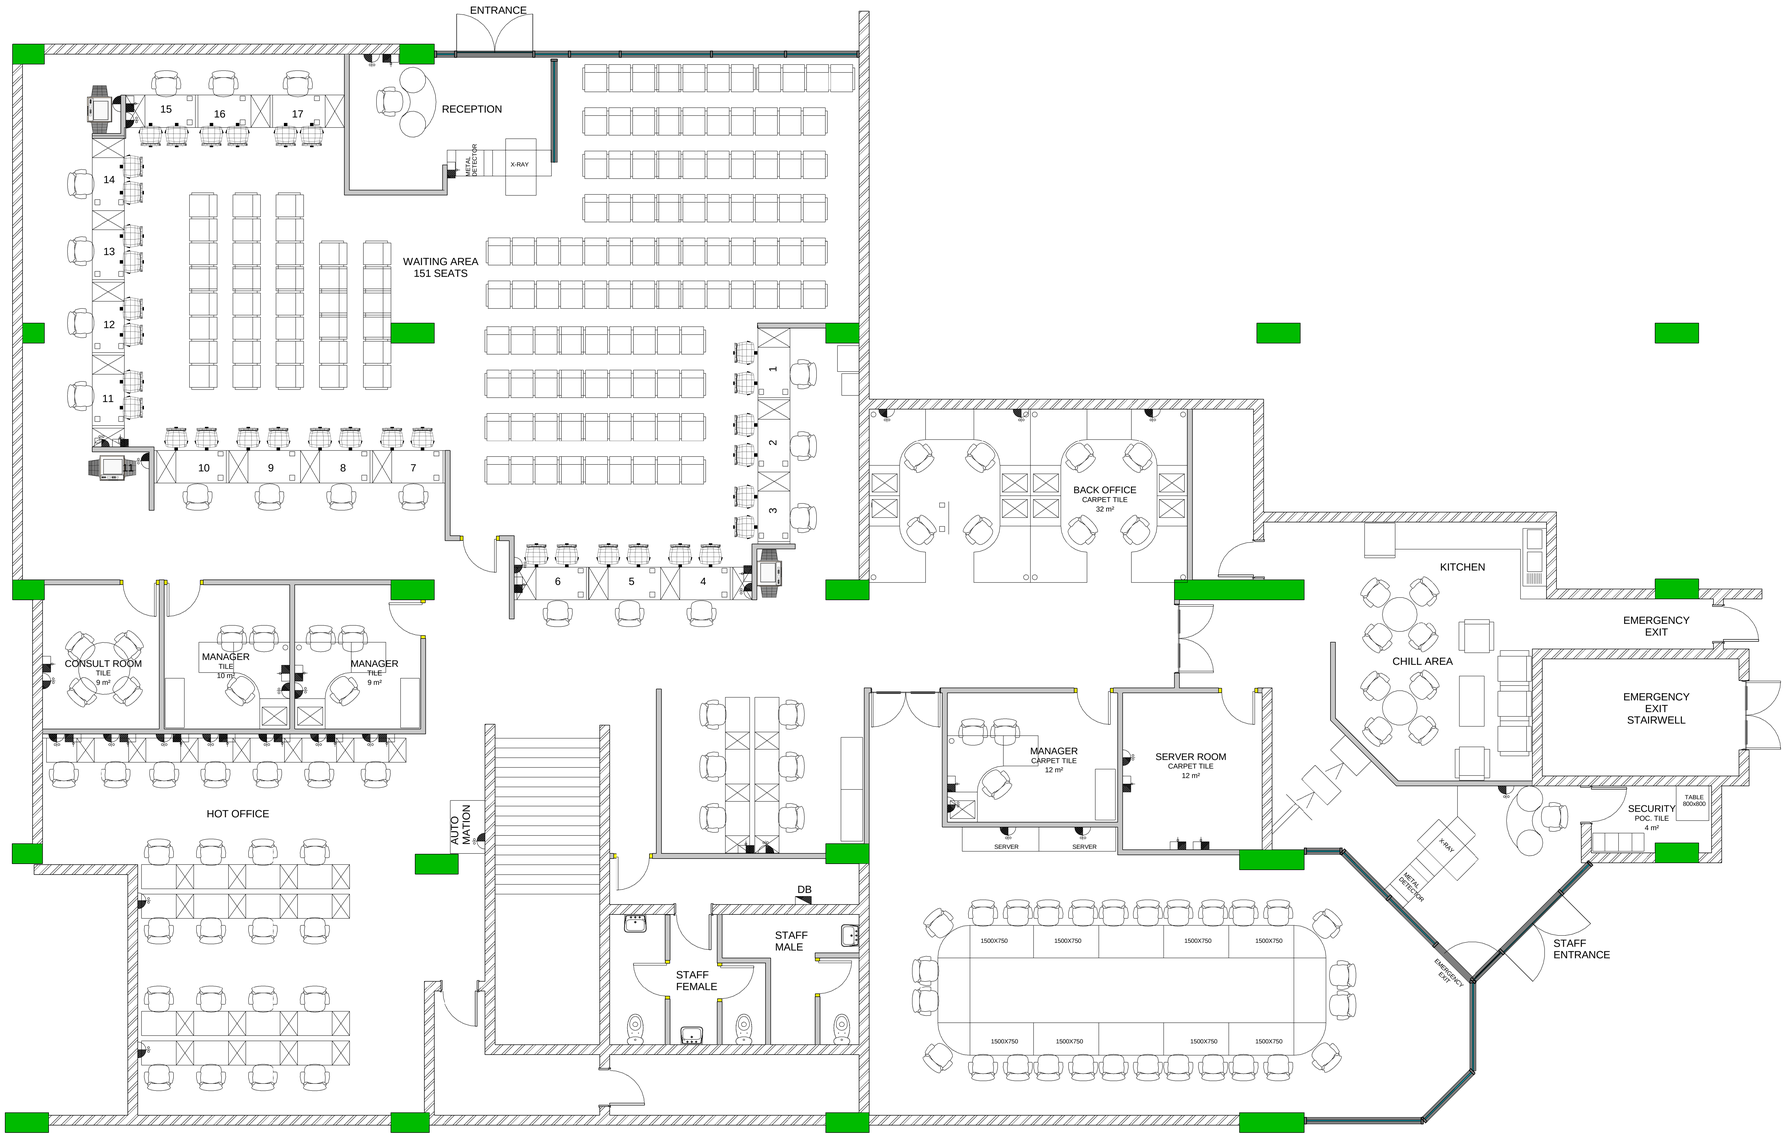

01 GROUND FLOOR PLAN

1 : 50

NO	DATE	AMENDMENT

cad file name
REVIT 2015

Client

the gpaa
Department:
Government Pensions Administration Agency
REPUBLIC OF SOUTH AFRICA

MMMIIHA BUILDING AND PROJECTS 1 cc
ARCHITECTURE | PROJECT MANAGMENT
Fax: 0012267017
Contact: Thabiso
Cell: 073 353 3490
Email: tskyber@gmail.com

ARCHITECTURE

service
PROPOSED NEW OFFICE LAYOUT FOR GPAA

drawing title
KINGSLEY CENTRE

ref. no	designed TS
scale 1 : 50	drawn TS
date 2015-10-18 07:00:12 AM	checked RDM
type number	

drawing number
100