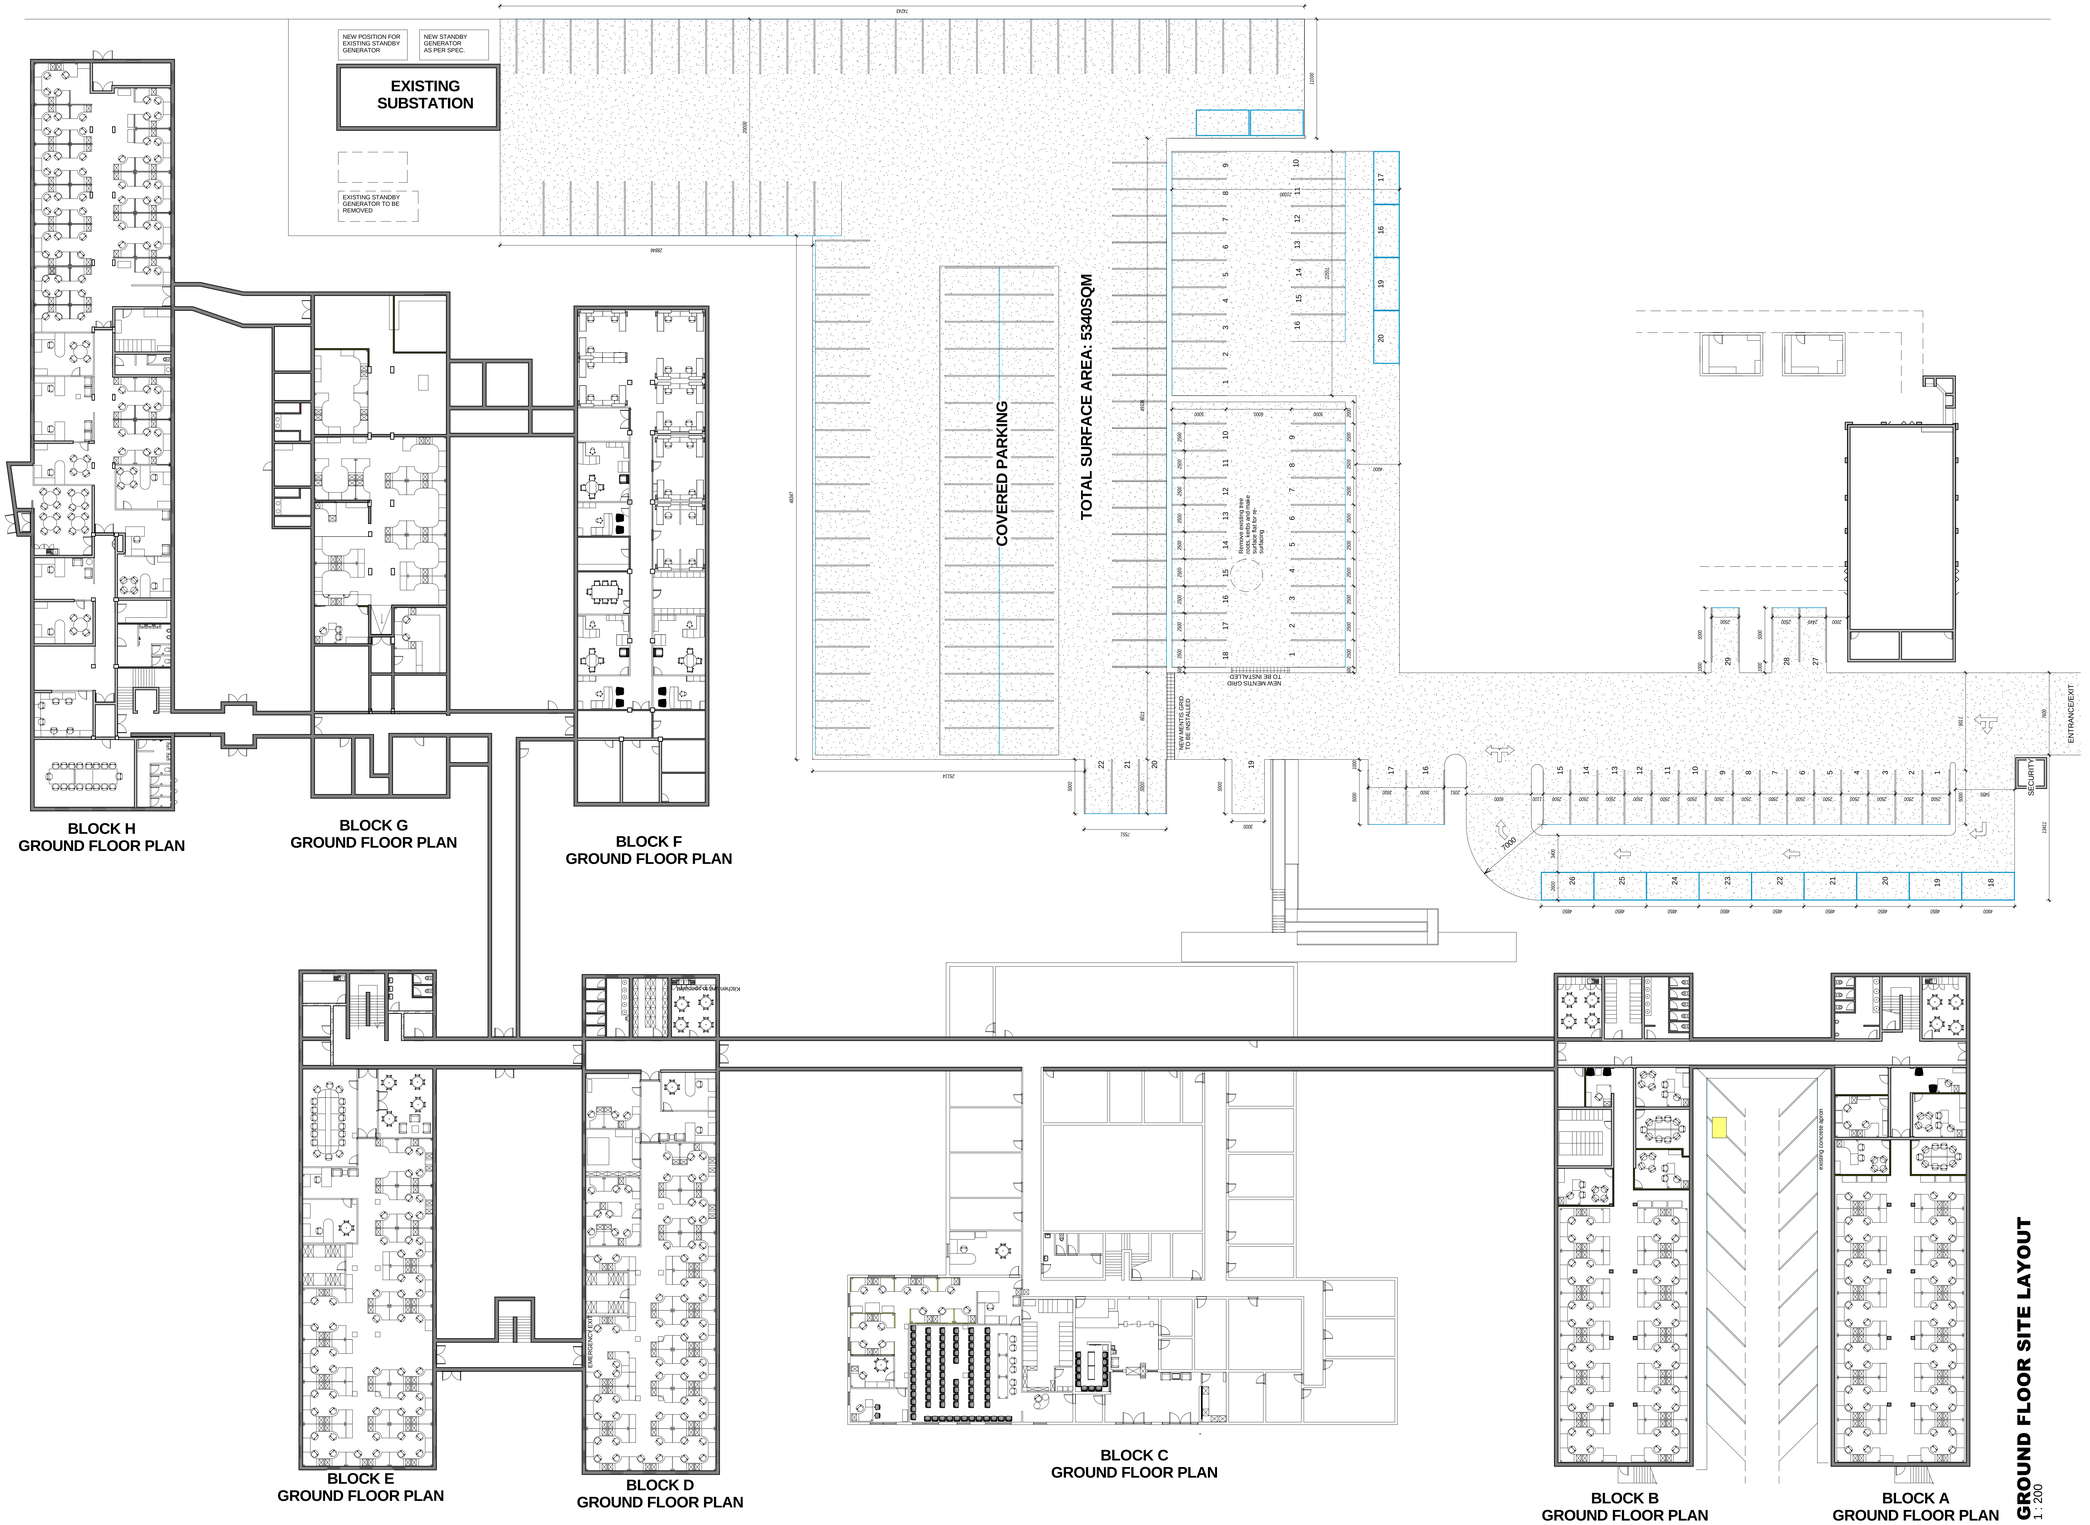

POSITION OF NEW PARKING LAYOUTS
1:200

GROUND FLOOR SITE LAYOUT
1 : 200

NO	DATE	AMENDMENT

cad file name
REVIT 2015

Client

the gpaa
Department:
Government Pensions Administration Agency
REPUBLIC OF SOUTH AFRICA

MMMIHA BUILDING AND PROJECTS 1 cc
ARCHITECTURAL CONSTRUCTION PROJECT MANAGEMENT
Reg: 2011/167172/23
Contact: Thabiso
Cell: 082 693 0982
Email: tsikyber@gmail.com

ARCHITECTURE

service
MASTER PLAN LAYOUT FOR GPAA PRETORIA OFFICE

drawing title
SITE PLAN-NEW PARKING AREAS

ref. no	designed MLS
scale 1 : 200	drawn MLS
date 2016/09/03 07:40:56 PM	checked MLS
type number	

drawing number
000